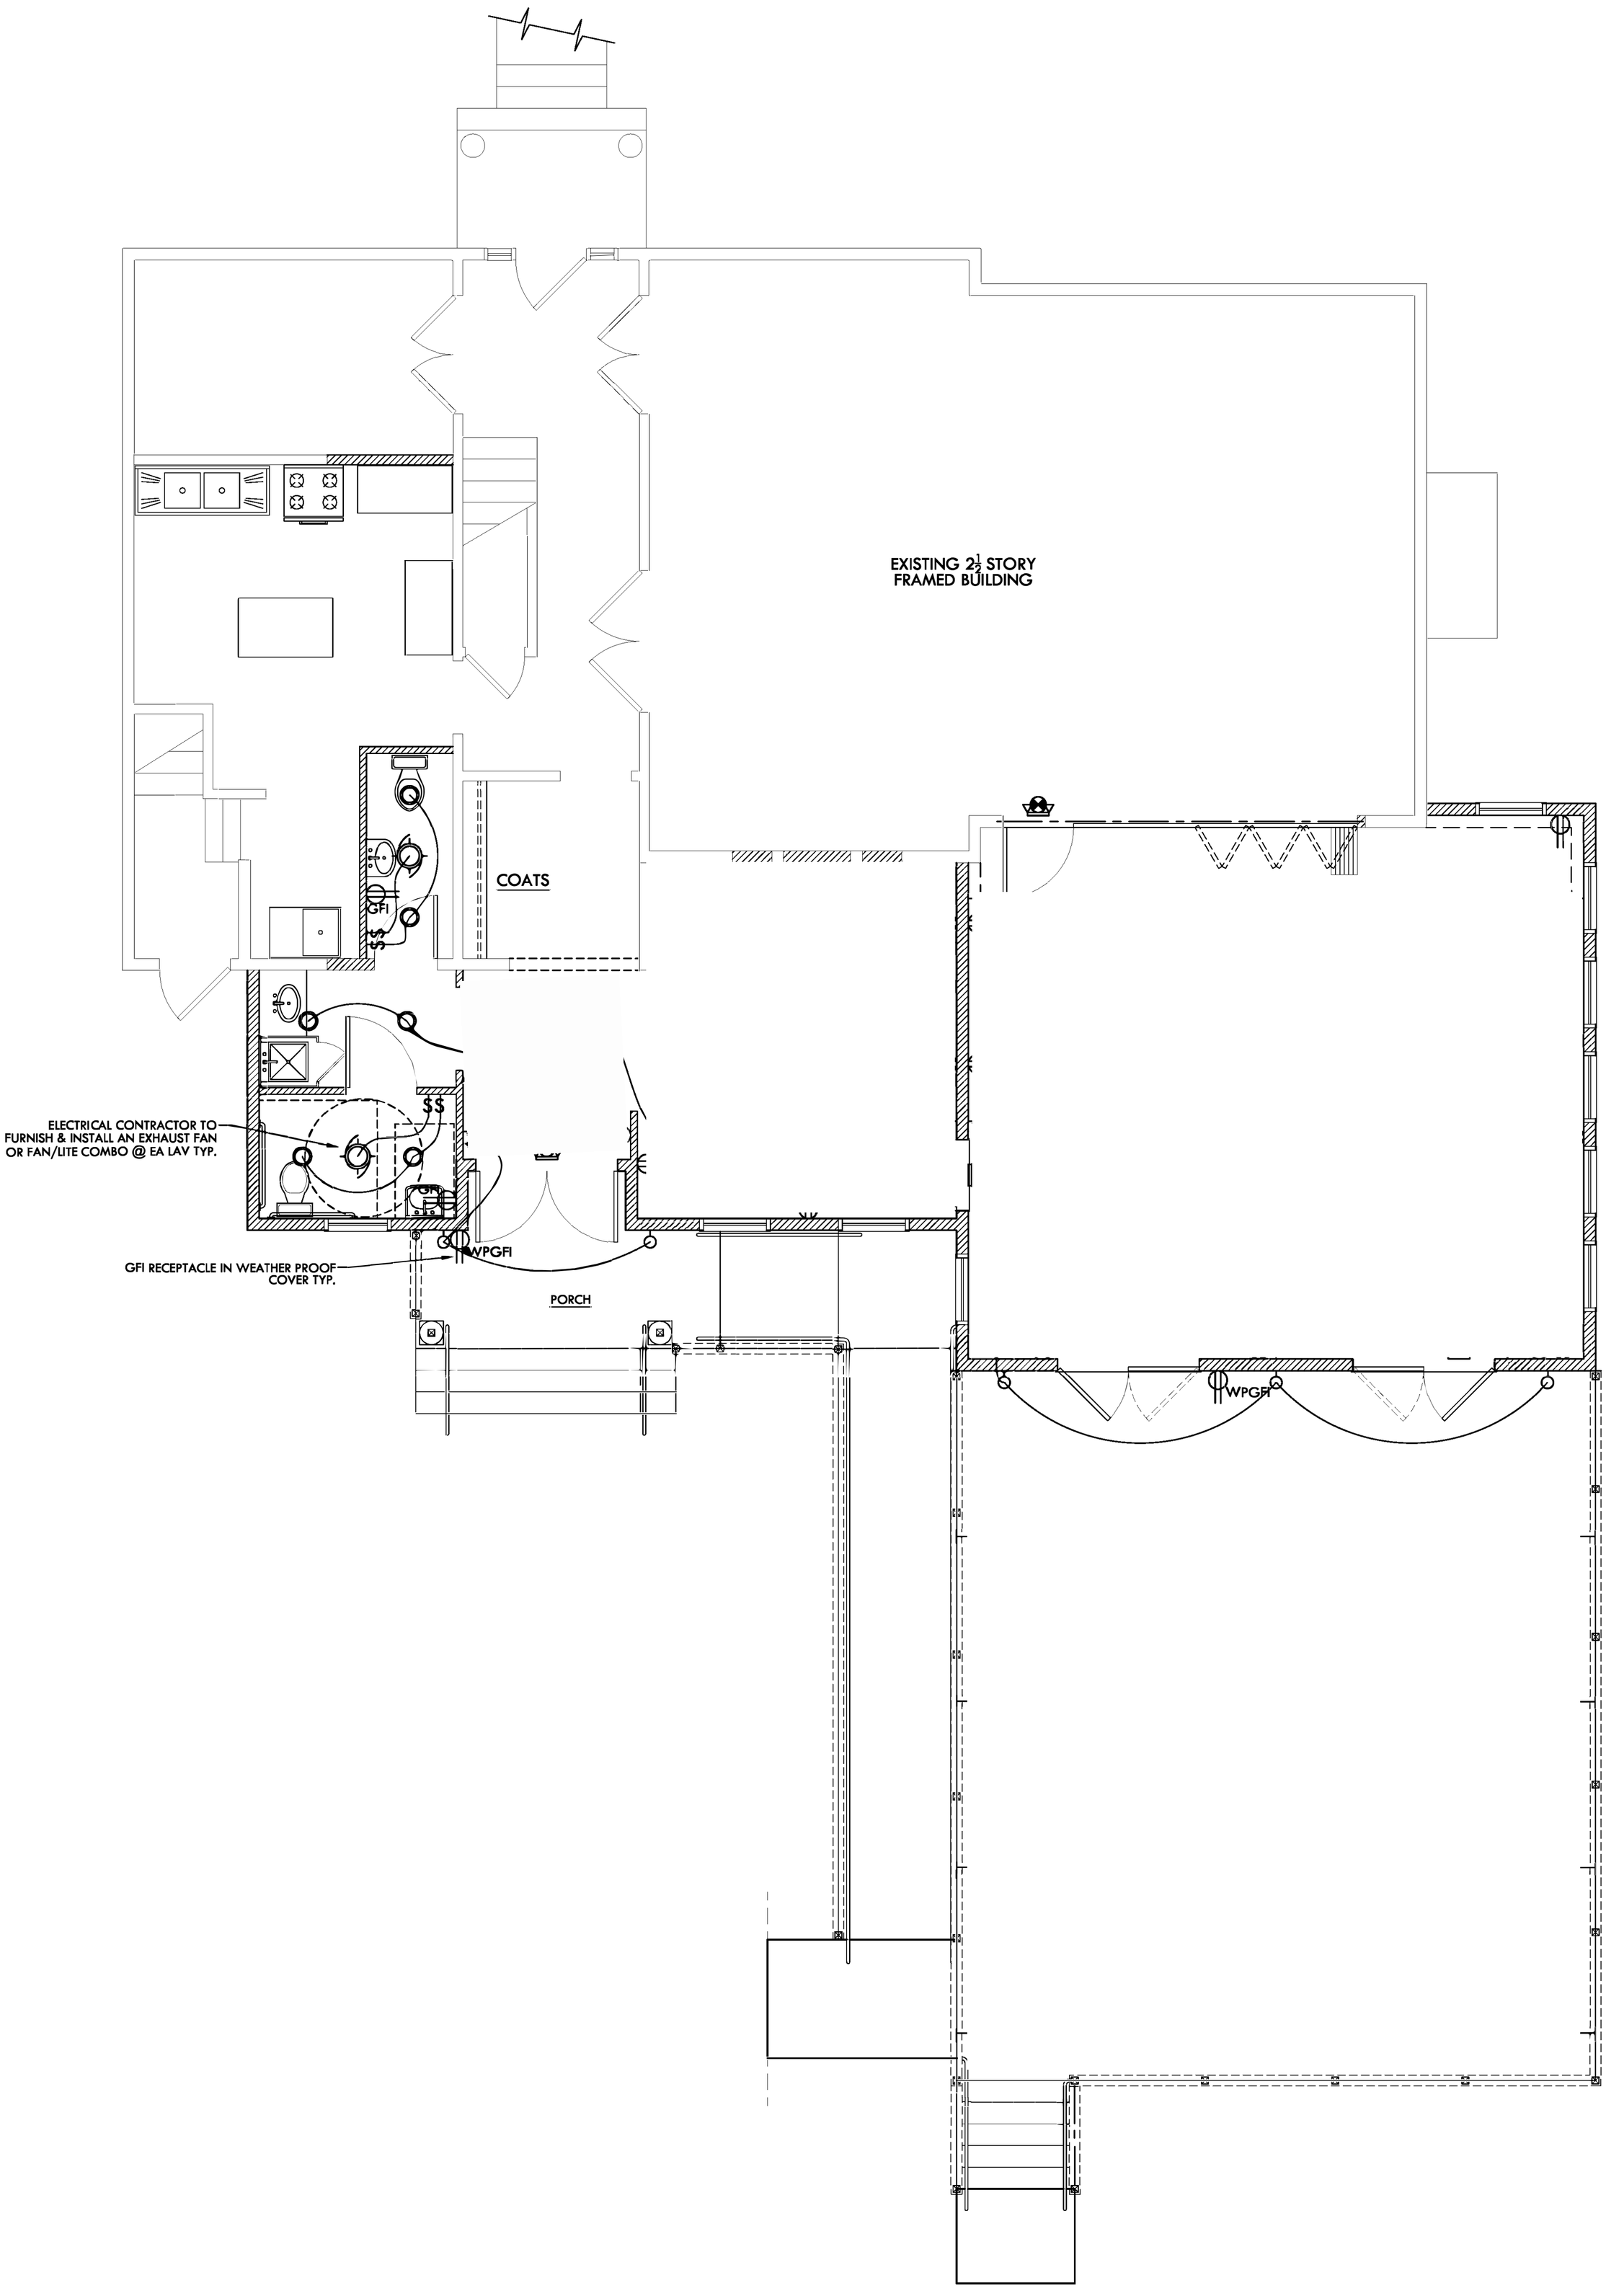
EXISTING 2½ STORY
FRAMED BUILDING
COATS
GFI
$$
ELECTRICAL CONTRACTOR TO
FURNISH & INSTALL AN EXHAUST FAN
OR FAN/LITE COMBO @ EA LAV TYP.
WPGFI
GFI RECEPTACLE IN WEATHER PROOF
COVER TYP.
PORCH
WPGFI